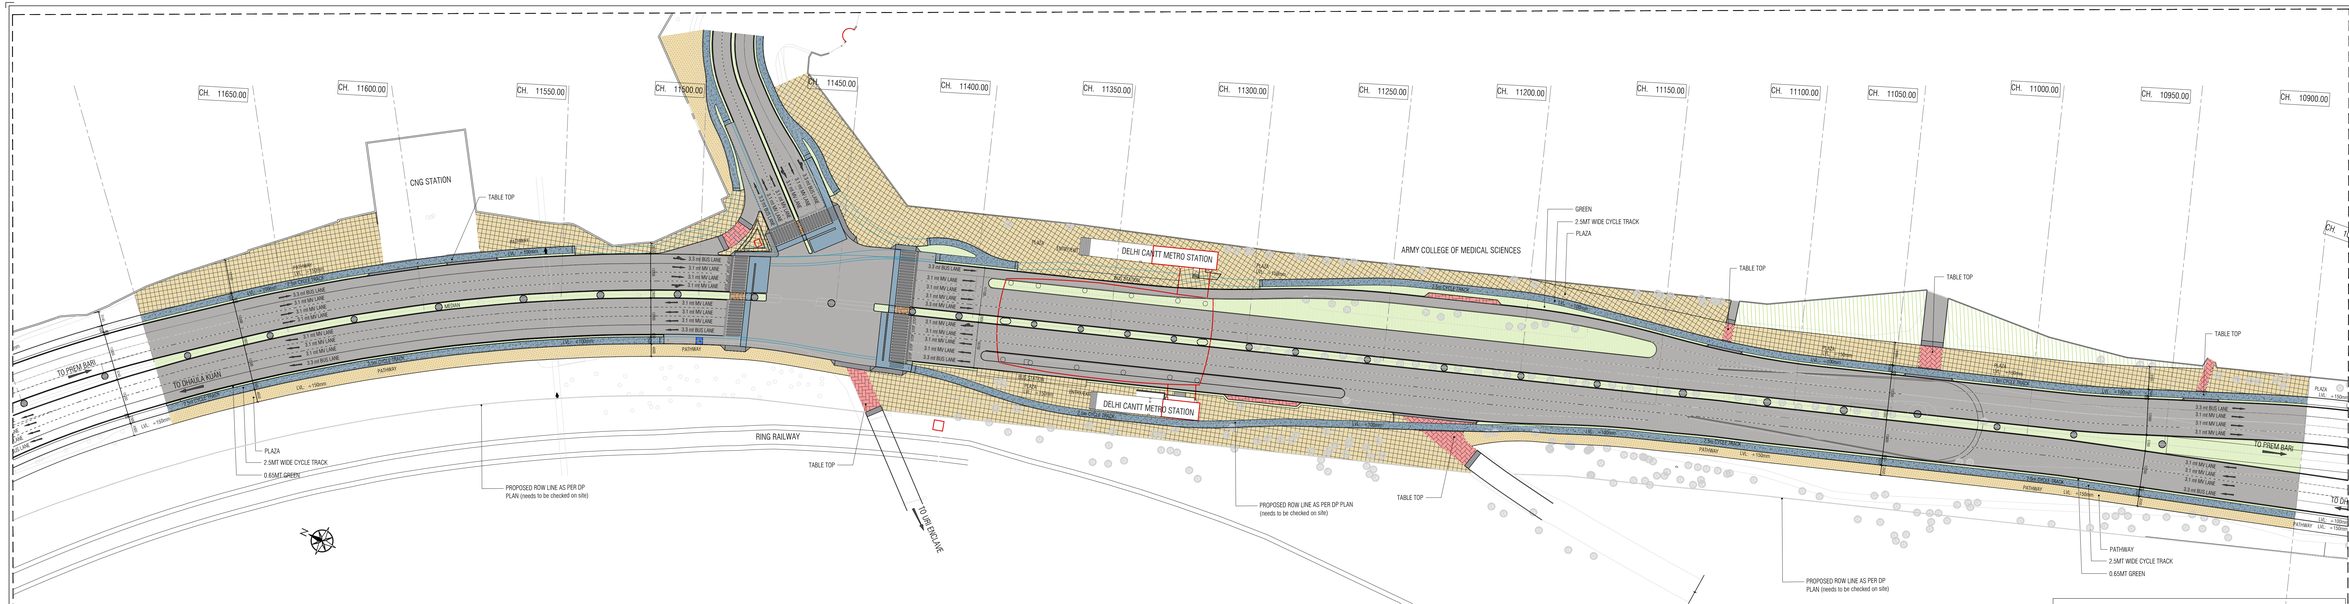

1 CH-10900 TO 11700- AREA CALCULATION

Scale: 1:750

AREA CALCULATION(CH-10900 TO 11700)

SNO.	LEGEND	MATERIAL	LOCATION	AREA (m²)
1		GREEN /PLANTING	OVERALL	6658.0120
2		80 MM THK. PAVER BLOCKS	VEHICULAR MULTIMODAL/PARKING/LAY BY LANES	492.4100
3		60 MM THK. PAVER BLOCKS	PLAZA /REFUGE ISLANDS AT JUNCTIONS	10761.6990
4		CONCRETE	RAMP/SLOPE	337.5120
5		M30 GRADE CONCRETE	CYCLE TRACK	3624.2170
6		60 MM THK. PAVER BLOCKS	PATHWAY/COMMON CYCLE TRACK AND PATHWAY	2612.5220
7		THERMOPLASTIC PAINT	PEDESTRIAN CROSSING & LANE MARKING(100mmTHK AND 150mm THK)	83.0700
8		TAR AREA	CARRIAGEWAY AND SERVICE LANE	24916.4760
9		CYCLE BOX PAINT	CYCLE BOX @ JUNCTION	441.224
10		REFUGE AREAS	CROSSINGS	33.973

NOTES & INFORMATION

1. ALL DIMENSIONS AND LEVELS ARE INDICATED IN MILIMETERS.ONLY FIGURED DIMENSIONS ARE TO BE CONSIDERED
2. DIMENSIONS TO BE READ AND NOT MEASURED.

THIS DRAWING IS THE PROPERTY OF OASIS DESIGNS INC., AND IS NOT TO BE COPIED, REPRODUCED WITHOUT THEIR PERMISSION

KEY PLAN

SCALE - NTS

CLIENT

PWD

PROJECT

STREETSCAPING OF PWD ROADS

STAGE

TENDER DRAWING (PART B)

STREETSCAPE CONSULTANT

OASIS DESIGNS INC

Architecture | Landscape | Urban Design

TRANSPORT & MMT CONSULTANT

SGArchitects, New Delhi.

SURVEYOR

ADEPT INFOTECH PVT. LTD.

ELECTRICAL CONSULTANTS

ENGINEERING CONSULTANTS

THE CONSULTANTS

SCHAO ENGINEERING CONSULTANTS

IRRIGATION CONSULTANTS

ZAHARSHOP ENGINEERING PVT LTD.

TITLE

RING ROAD- **PART B** FROM MAYAPURI TO MOTI BAGH JUNCTION

SUB TITLE

KERB CALCULATION CH-10900 TO 11700

DWG. No.		DRAWN BY
RING ROAD_PART B_TO-08		
SCALE 1:750	DATE 28.11.16	CHECKED BY