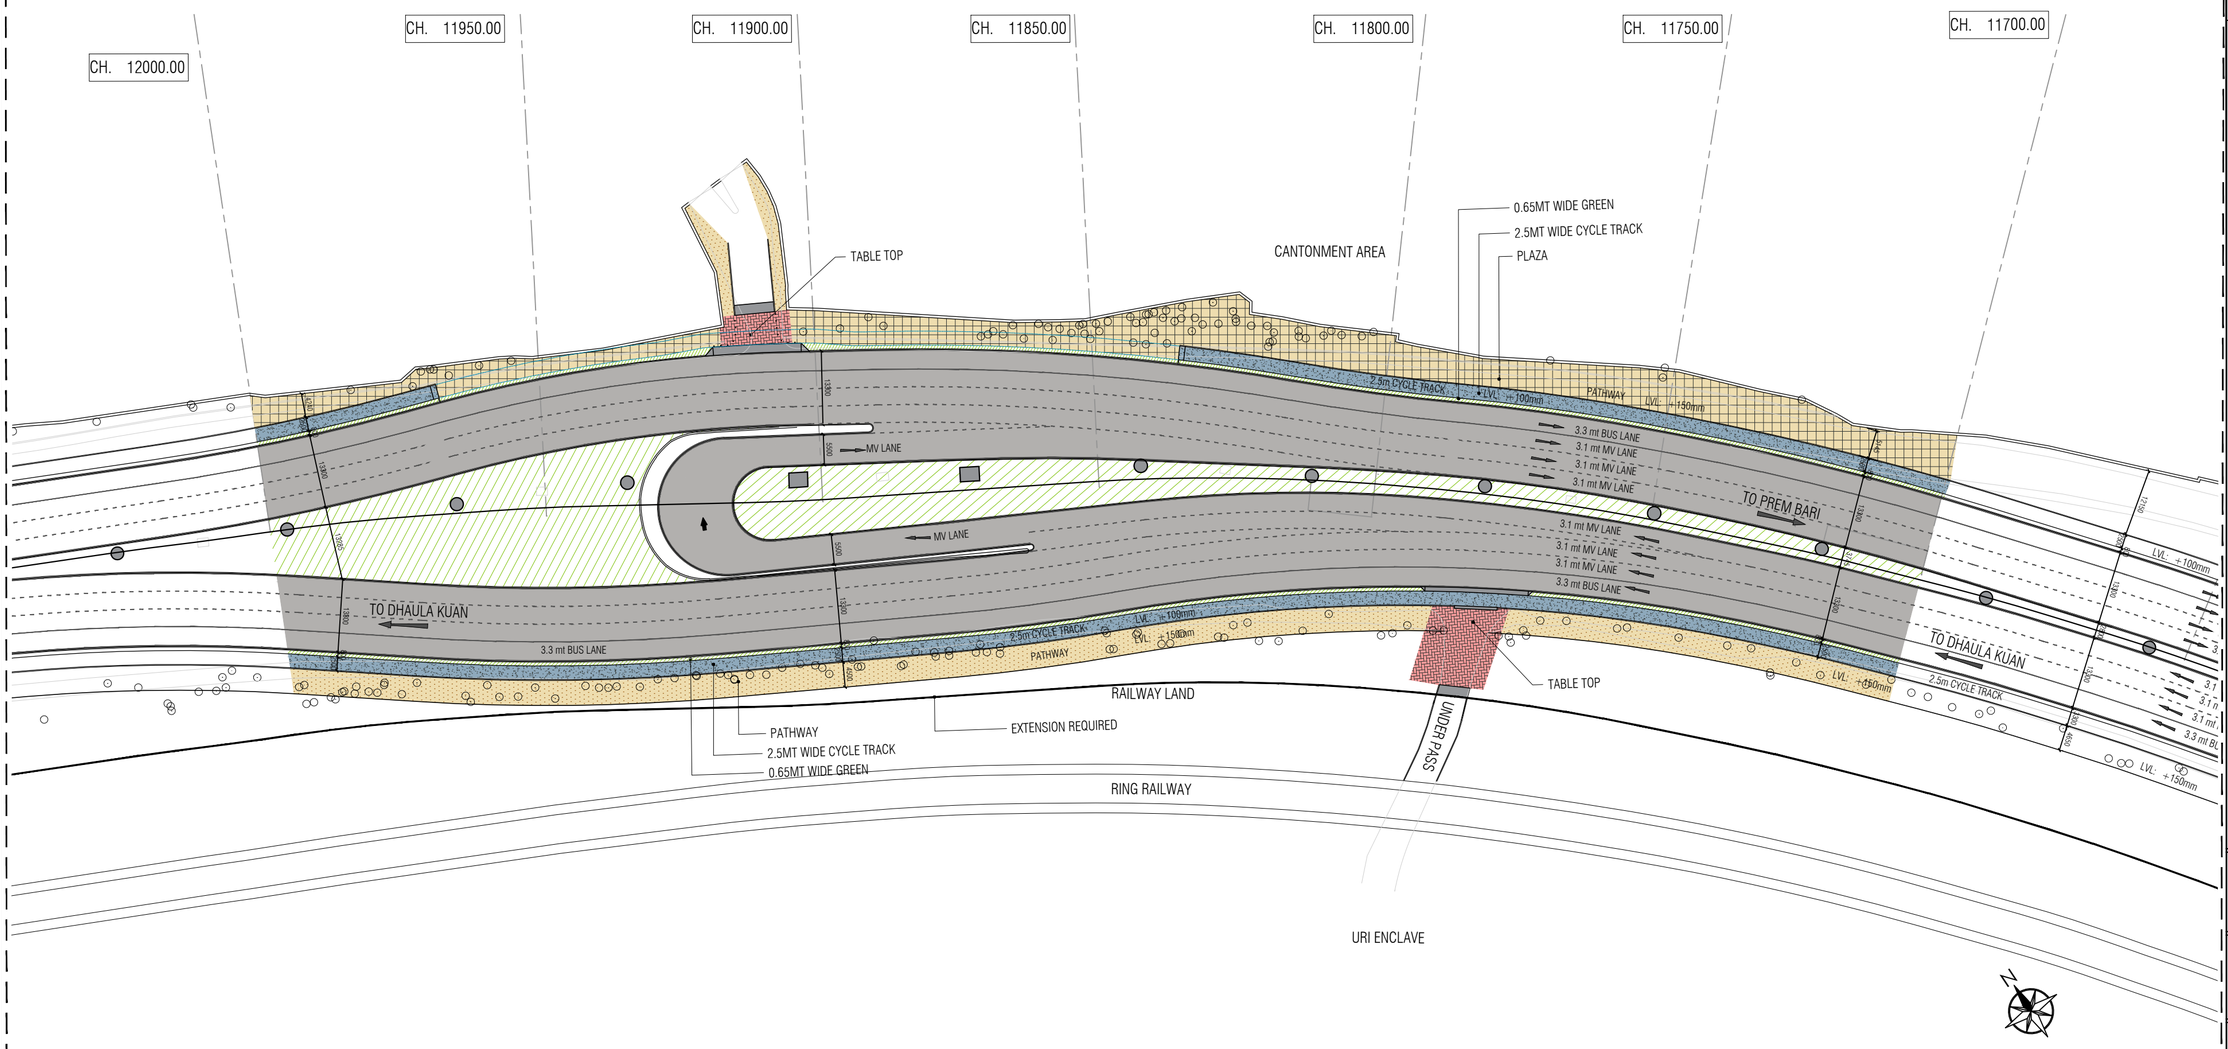

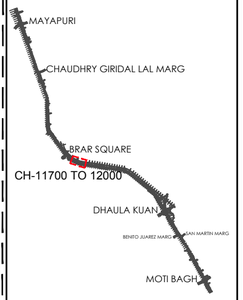

1 CH-11700 TO 12000 AREA CALCULATION

Scale: 1:750

AREA CALCULATION(CH-11700 TO 12000)

SNO.	LEGEND	MATERIAL	LOCATION	AREA (m^2)
1		GREEN /PLANTING	OVERALL	3092.42513
2		80 MM THK. PAVER BLOCKS	VEHICULAR MULTIMODAL,PARKING,LAY BY LANES	265.0305
3		60 MM THK. PAVER BLOCKS	PLAZA,REFUGE ISLANDS AT JUNCTIONS	1682.32039
4		CONCRETE	RAMP/SLOPE	68.2648
5		M30 GRADE CONCRETE	CYCLE TRACK	1168.3348
6		60 MM THK. PAVER BLOCKS	PATHWAY/COMMON CYCLE TRACK AND PATHWAY	1365.7270
7		THERMOPLASTIC PAINT	PEDESTRIAN CROSSING & LANE MARKING(100mmTHK)	361.5900
8		TAR AREA	CARRIAGEWAY AND SERVICE LANE	9549.84623
9		CYCLE BOX PAINT	CYCLE BOX @ JUNCTION	0.0000
10		REFUGE AREAS	CROSSINGS	0.0000

NOTES & INFORMATION
1. ALL DIMENSIONS AND LEVELS ARE INDICATED IN MILIMETERS.ONLY FIGURED DIMENSIONS ARE TO BE CONSIDERED
2. DIMENSIONS TO BE READ AND NOT MEASURED.

THIS DRAWING IS THE PROPERTY OF OASIS DESIGNS INC. AND IS NOT TO BE COPIED / REPRODUCED WITHOUT PRIOR PERMISSION.

KEY PLAN:
SCALE - NTS

CLIENT:
PWD

PROJECT:
STREETSCAPING OF PWD ROADS

STAGE:
TENDER DRAWING (PART B)

STREETSCAPE CONSULTANT:
OASIS DESIGNS INC
Architecture , Landscape , Urban Design
3172, SEC-A, PKT-B, VASANT KUNJ, NEW DELHI-70.
PH:+91-11-26122344, email : mail@oasisdesigns.org
Website : www.oasisdesigns.org

TRANSPORT & NMT CONSULTANT:
SGArchitects, New Delhi.
website: www.sgarchitects.in

SURVEYOR:
Geotechnical Consultants & Land Surveyors
81-D-3, Street 1, East Moti Bagh, Old Rohtak Road, Delhi -110021
Ph : 25895836, 25891434 , Fax:25891434
Mobile : 9810270434, 9811270434
E-mail : nksdelhi@rediffmail.com

PHE CONSULTANTS:
TECHNO ENGINEERING CONSULTANTS
SCO, POCKET-A, SIDDHARTHA EXTENSION,
NEW DELHI-110014 TELEFAX : 28344668
E-MAIL : tatb.tec@gmail.com, tatb_tec@yahoo.co.in

ELECTRICAL CONSULTANTS:
ENGINEERING CONSULTANTS
N-77,Kirti Nagar, Farm Houses,Nr.Shamshi Talab
Mandir, Kirti Nagar,
NEW DELHI-110015 TELEFAX : 011-25844031
E-MAIL : engginn123@gmail.com, gpgupta123@gmail.com

IRRIGATION CONSULTANTS:
SUMMERDROP ENGINEERING PVT LTD.
A-71 (FIN-III), INDUSTRIAL AREA, JHILMIL
NEW DELHI-110095
TEL-9818650710,9999870982

TITLE:
RING ROAD- **PART B**
FROM MAYAPURI TO MOTI BAGH JUNCTION

SUB TITLE:
AREA CALCULATION
CH-11700 TO 12000

DWG. No.		DRAWN BY
RING ROAD_PART B_TD-09		
SCALE 1:750	DATE 28.11.16	CHECKED BY