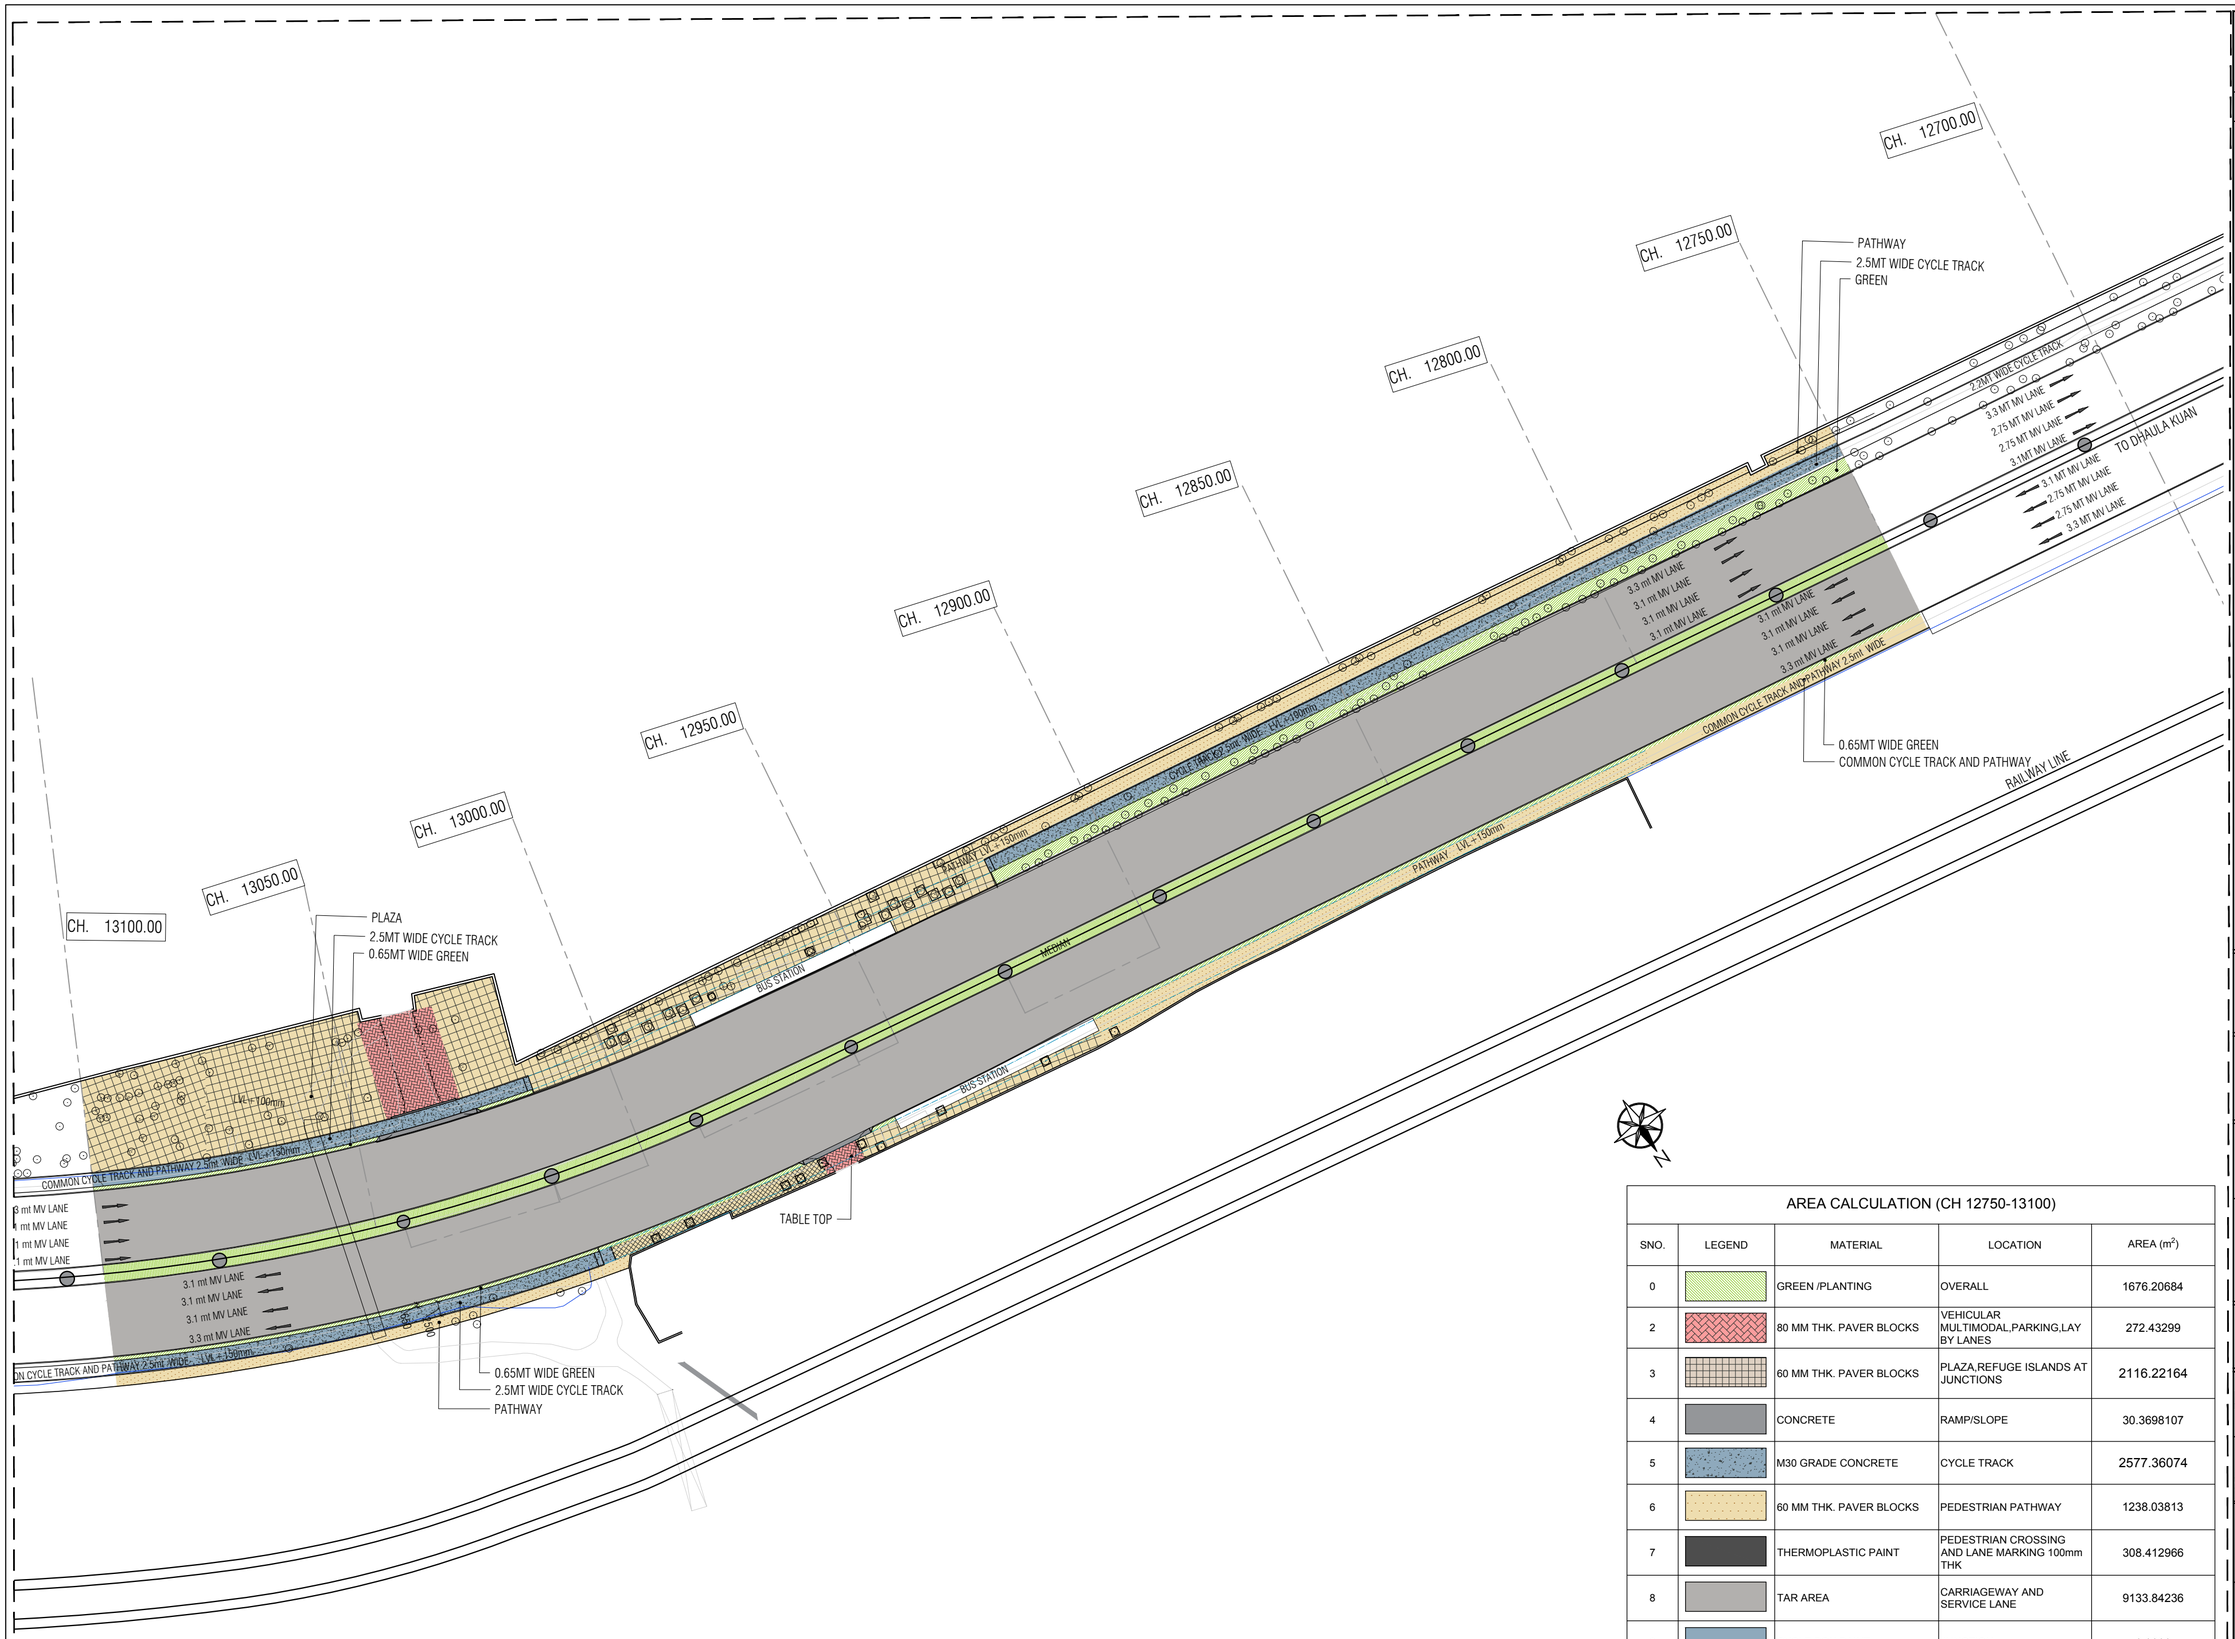

1 CH12750 TO 13100 AREA CALCULATIONS

Scale: 1:750

AREA CALCULATION (CH 12750-13100)

SNO.	LEGEND	MATERIAL	LOCATION	AREA (m^2)
0		GREEN /PLANTING	OVERALL	1676.20684
2		80 MM THK. PAVER BLOCKS	VEHICULAR MULTIMODAL,PARKING,LAY BY LANES	272.43299
3		60 MM THK. PAVER BLOCKS	PLAZA,REFUGE ISLANDS AT JUNCTIONS	2116.22164
4		CONCRETE	RAMP/SLOPE	30.3698107
5		M30 GRADE CONCRETE	CYCLE TRACK	2577.36074
6		60 MM THK. PAVER BLOCKS	PEDESTRIAN PATHWAY	1238.03813
7		THERMOPLASTIC PAINT	PEDESTRIAN CROSSING AND LANE MARKING 100mm THK	308.412966
8		TAR AREA	CARRIAGEWAY AND SERVICE LANE	9133.84236
9		CYCLE BOX PAINT	JUNCTION	0.0000
10		REFUGE AREAS	CROSSINGS	0.0000

NOTES & INFORMATION

1. ALL DIMENSIONS AND LEVELS ARE INDICATED IN MILIMETERS.ONLY FIGURED DIMENSIONS ARE TO BE CONSIDERED
2. DIMENSIONS TO BE READ AND NOT MEASURED.

THIS DRAWING IS THE PROPERTY OF OASIS DESIGNS INC. AND IS NOT TO BE COPIED / REPRODUCED WITHOUT PRIOR PERMISSION.

KEY PLAN:

SCALE - NTS

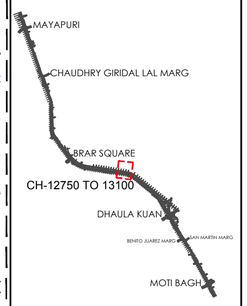

N

CLIENT:

PWD

PROJECT:

STREETSCAPING OF PWD ROADS

STAGE:

TENDER DRAWING (PART B)

STREETSCAPE CONSULTANT:

OASIS DESIGNS INC
Architecture . Landscape . Urban Design
317/2, SEC-A, PKT-B, VASANT KUNJ, NEW DELHI-70,
PH.: 26894809, 26894810 E-MAIL: info@oasisdesigns.org
Website : www.oasisdesigns.org

TRANSPORT & NMT CONSULTANT:

SGArchitects, New Delhi.
website: www.sgarchitects.in

SURVEYOR:

Geotechnical Consultants & Land Surveyors
41-D-3, Street 1, East Moti Bagh, Old
NEW DELHI-110023 TEL/FAX
PH.: 24699809, 23801424 , Fax:23801434
Mob.-9811108174, 9310062420
E-mail : raviarora@rediffmail.com

PHE CONSULTANTS:

TECHNO ENGINEERING CONSULTANTS
90-D, POCKET-A, SIDDHARTHA EXTENSION,
NEW DELHI-110014 TEL/FAX : 26344868
E-MAIL : tab.tec@gmail.com, MR_TAB@yahoo.co.in

ELECTRICAL CONSULTANTS:

ENGINEERING CONSULTANTS
N-17,Ram Bagh, Farm Houses,Nr.Shamshi Talab
Andheria Mor,Mehrauli
NEW DELHI-110030 TEL/FAX : 011-26644531
E-MAIL: engineer123@gmail.com, gpgupta123@gmail.com

IRRIGATION CONSULTANTS:

SUMMERDROP ENGINEERING PVT LTD.
A-71, JHILMIL INDUSTRIAL AREA, JHILMIL
TRI NAGAR DELHI-110095
TEL-8376907/8376910

TITLE:

RING ROAD- **PART B**
FROM MAYAPURI TO MOTI BAGH JUNCTION

SUB TITLE:

AREA CALCULATION
CH-12750 TO 13100

DWG. No.	DRAWN BY
RING ROAD_PART B_TD-11	
SCALE: 1:750 / DATE: 28.11.16	CHECKED BY