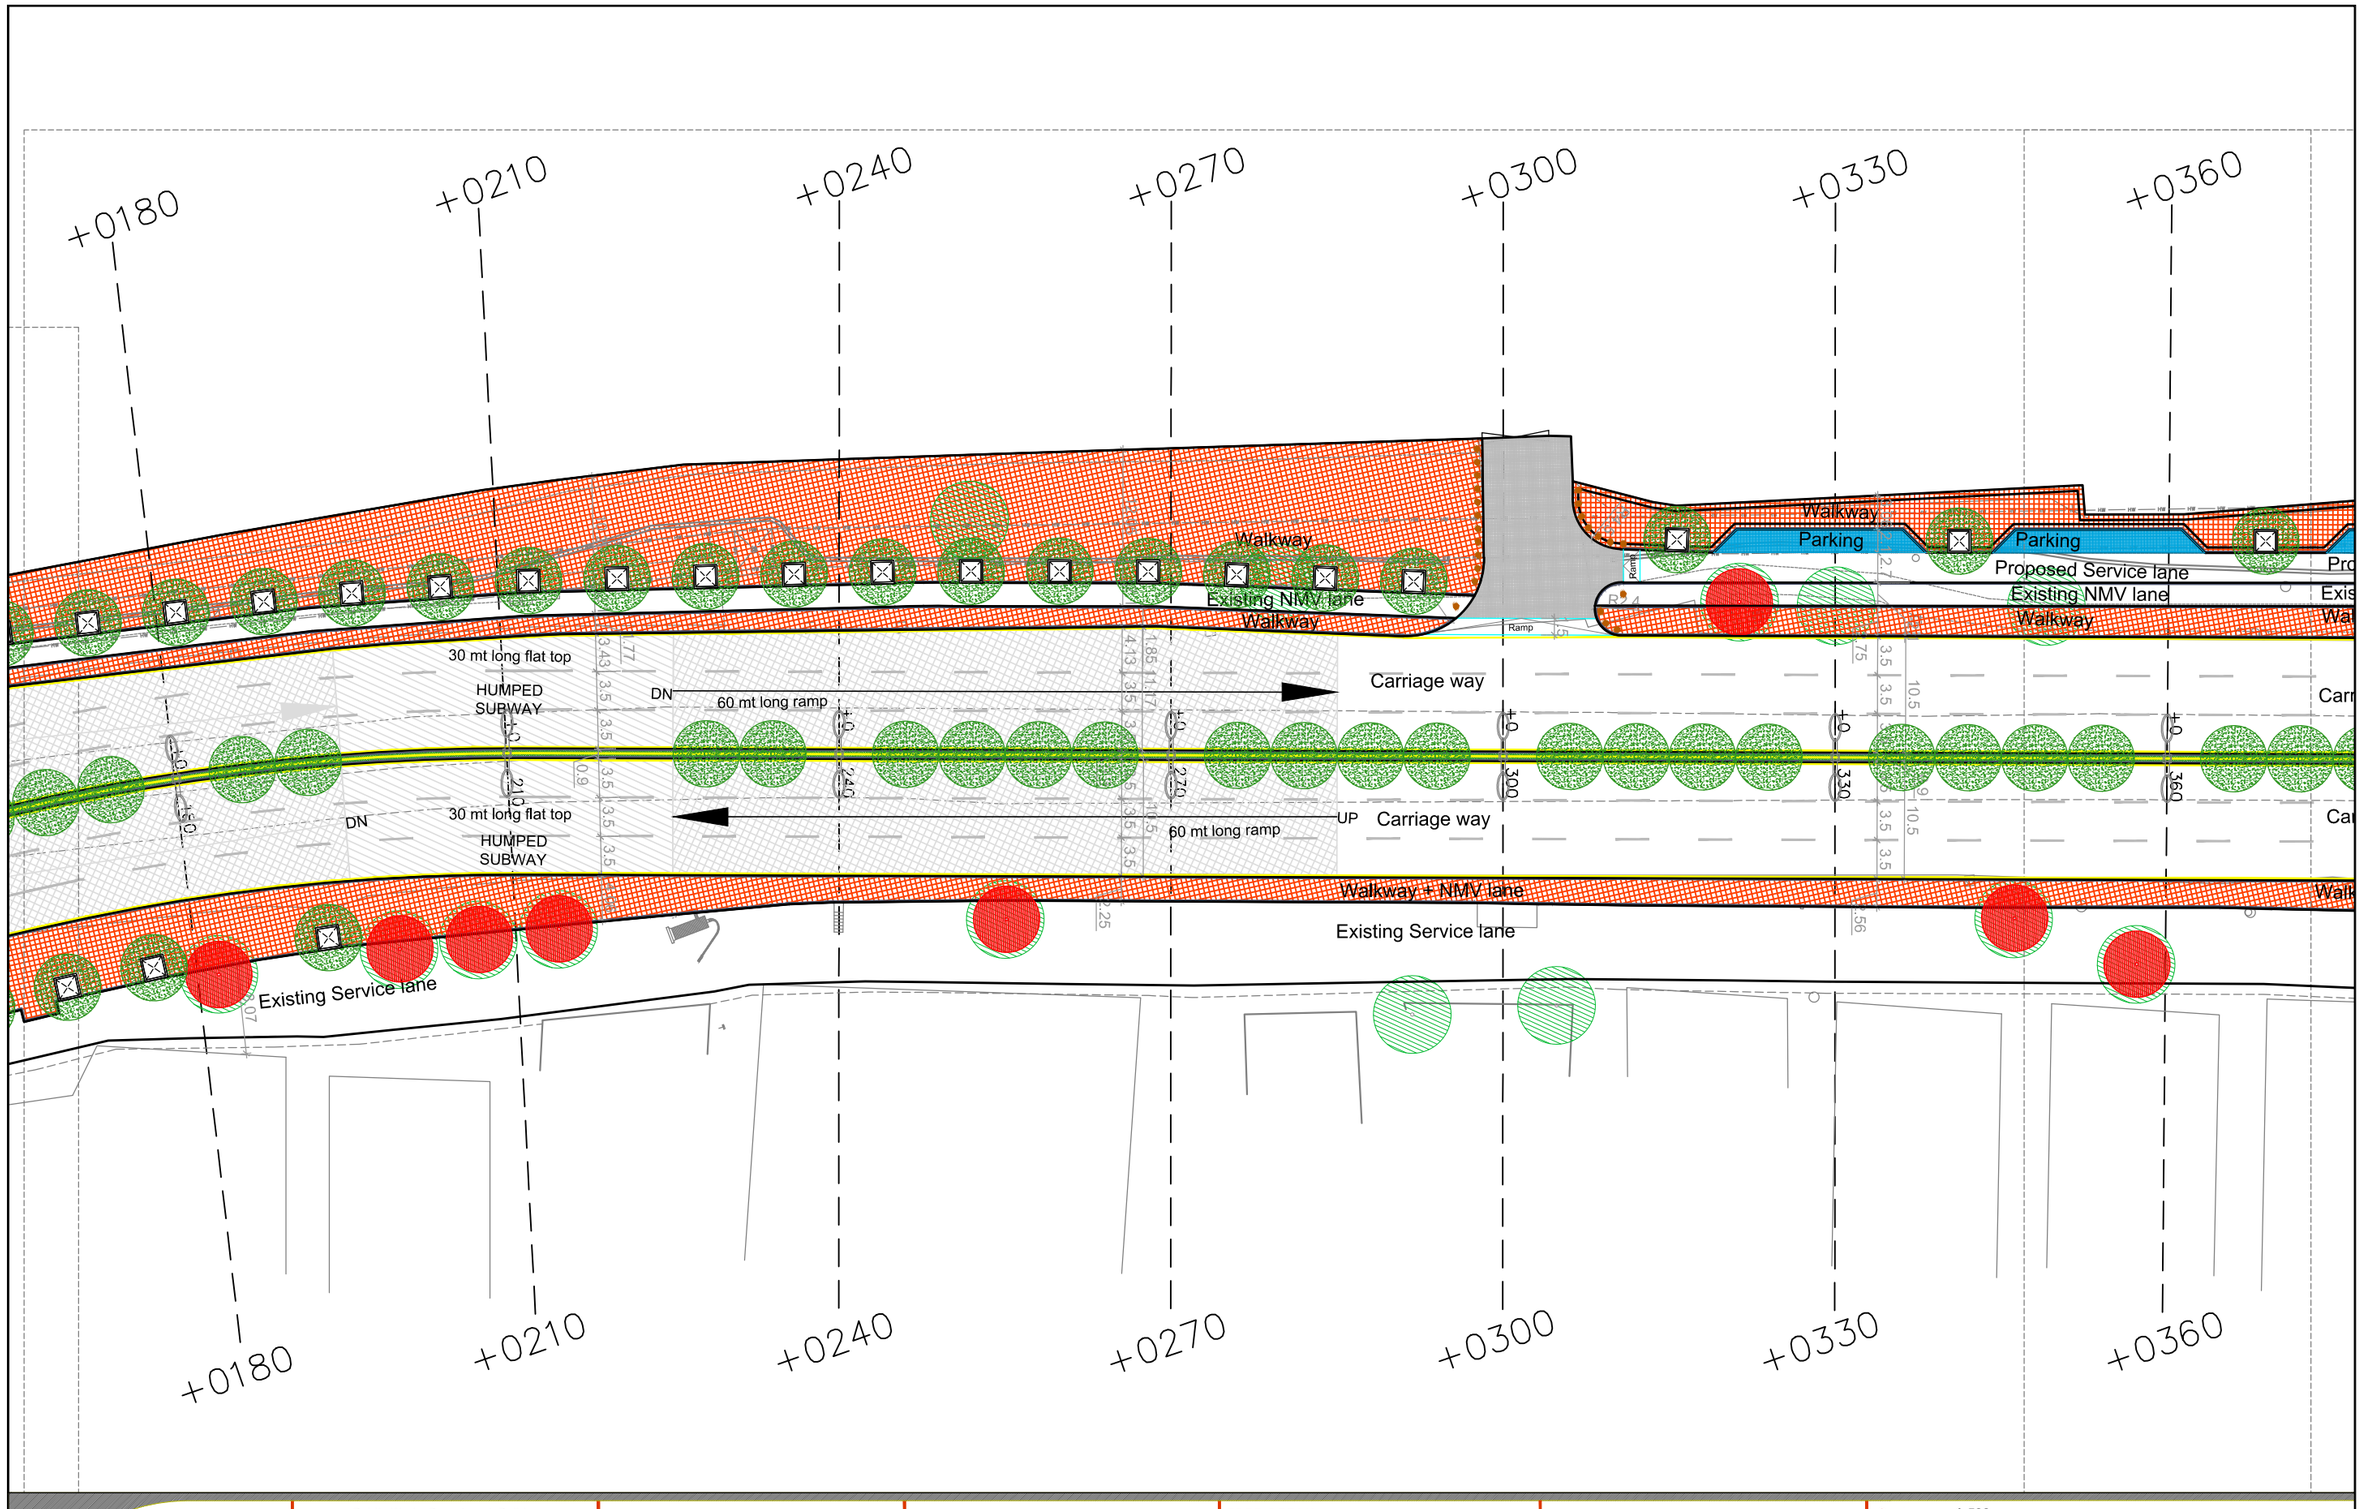

PROJECT NO. 01-16

Project Name:
Streets for People
(Ambedkar Nagar to Defence Colony)

PAREKH ASSOCIATES
2nd Floor - Shree Complex, 1-Azad Society, Ambawadi, Ahmedabad-380015. Telefax: 079 - 26762838 email: abadarch@gmail.com

CLIENT : Public Works Department, Delhi

CONSULTANTS:

Architecture: *Parekh Associates*	A
Infrastructure: *Sthapati Designers & Consultants Pvt. Ltd.*	I
Electrical: *Jital Jhaveri, Ahmedabad*	E
Planning: *Design & Planning Counsel, Ahmedabad*	U
Landscape:	L
Others:	O

Revision History

No.	Date	Remarks	Prints

TREE DETAIL:

LEGEND:
- Existing Geometry
- Proposed Geometry

Scale : 1:500

Sheet Title: Proposed Road Geometry - chainage 180 to 360

Sheet No.: 2

This drawing is the property of Parekh Associates. It should not be copied, reproduced, lent or used for any other purpose than specified without prior permission of the project architect in writing.

DLT.: BHAVIKA | CHKD.: | DATE : 22-11-2016